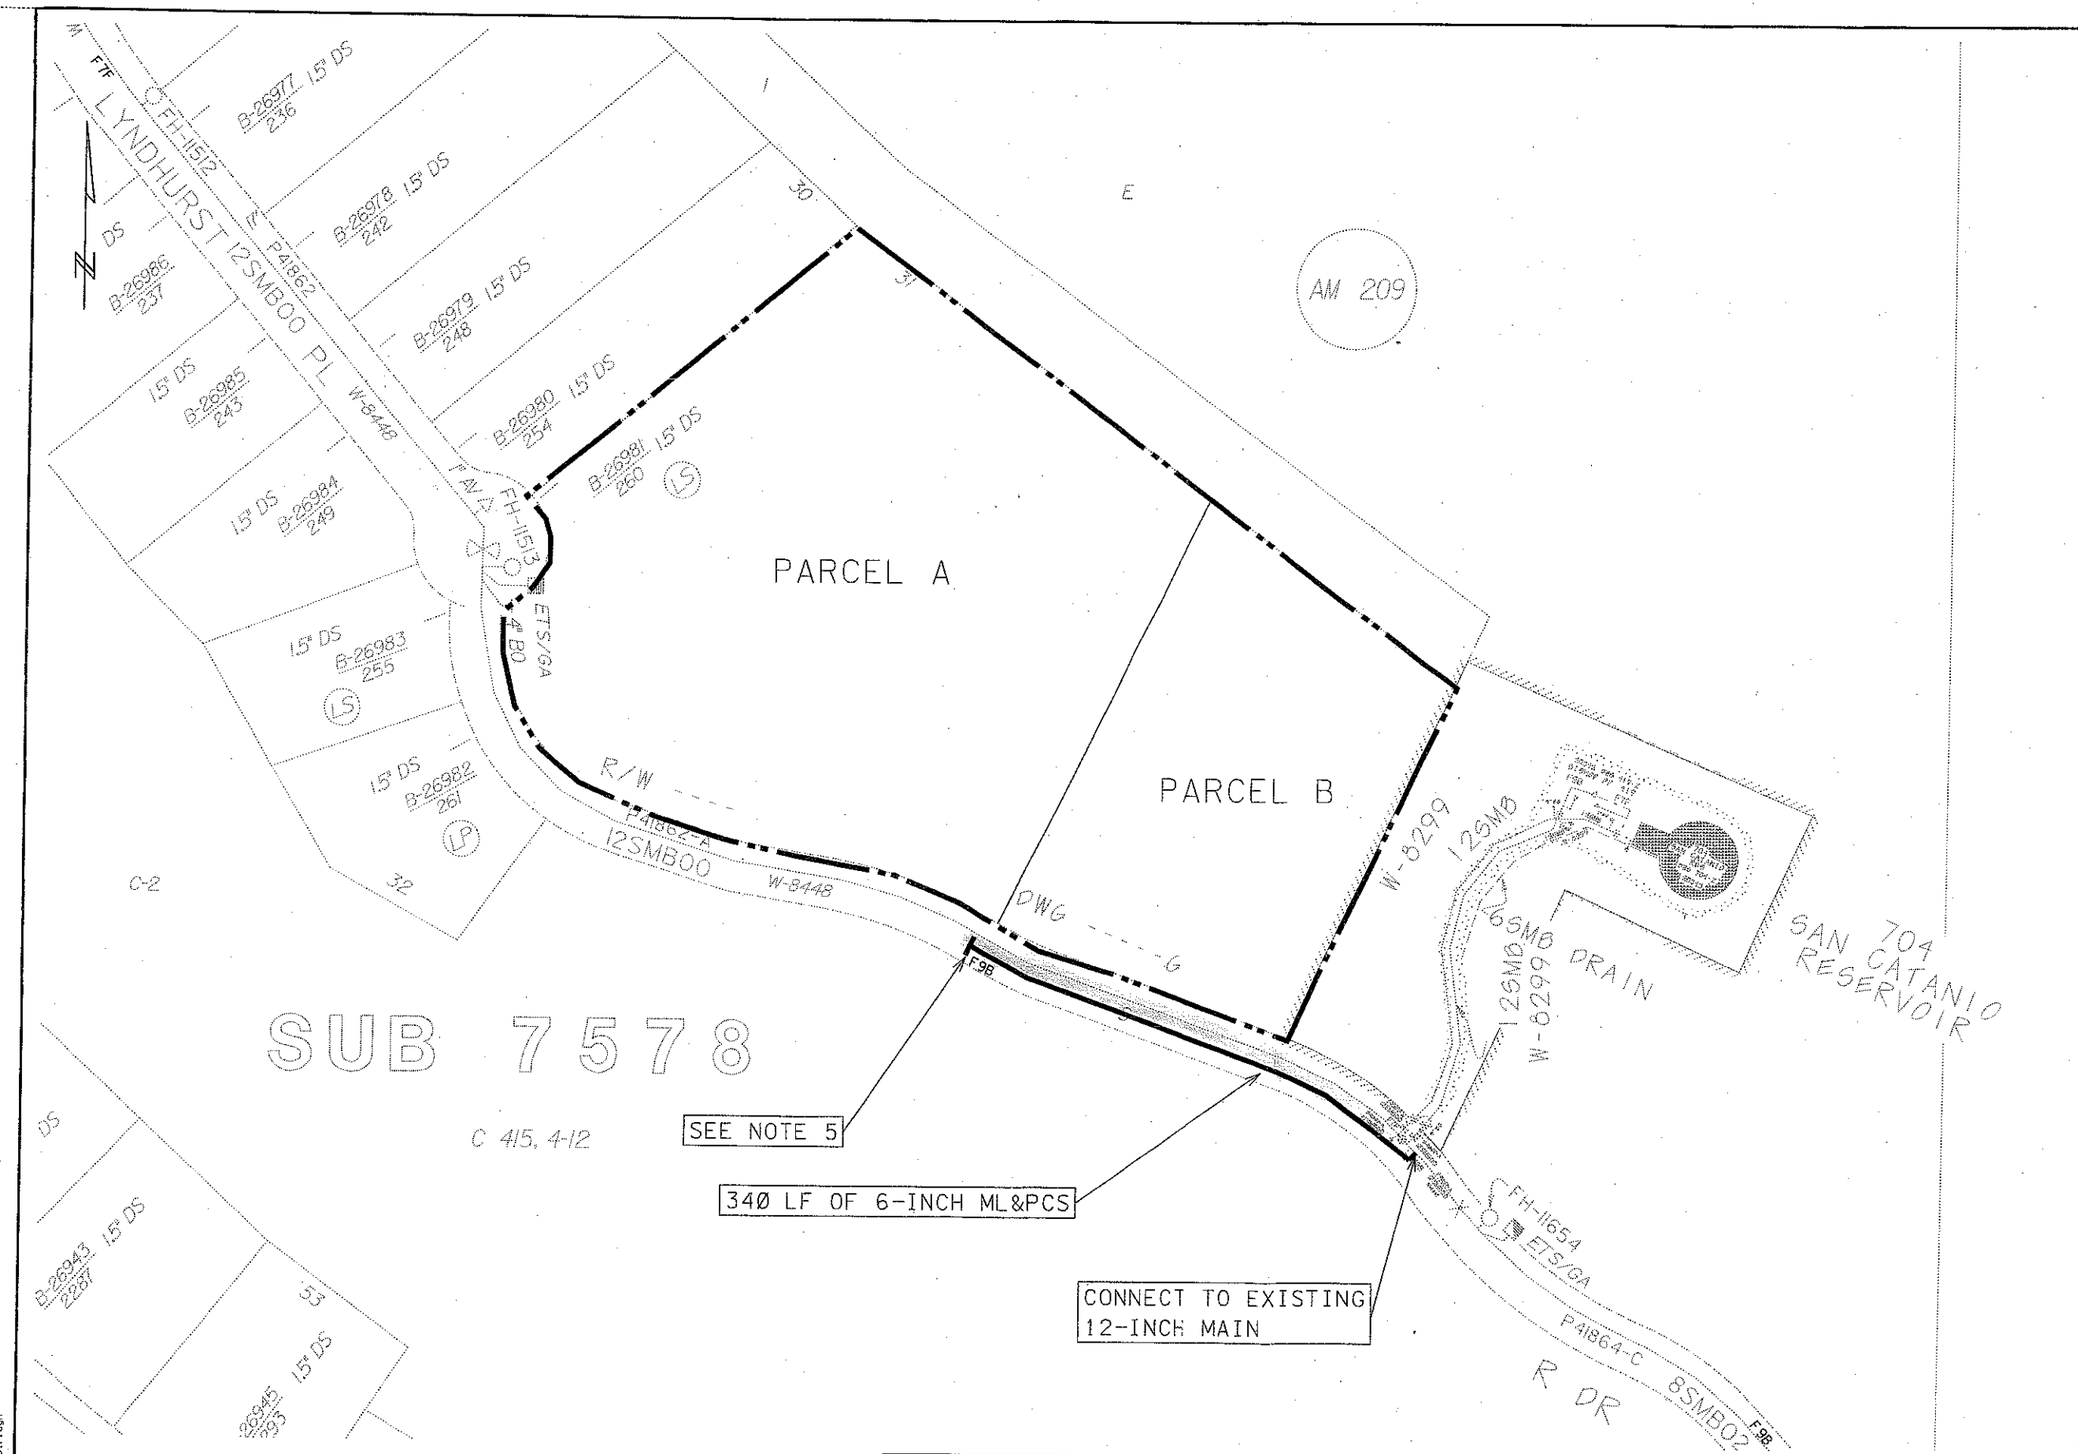

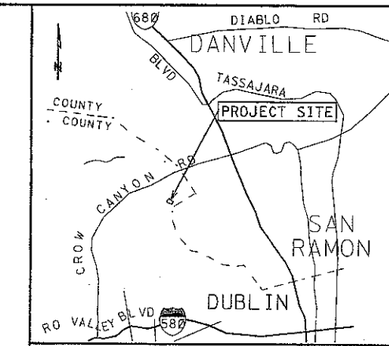

VICINITY MAP
N.T.S.

NOTES:

COST TO REPLACE UNUSUAL PAVEMENTS, SUCH AS CONCRETE PAVERS AND COLORED CONCRETE IS NOT INCLUDED IN THIS ESTIMATE.

APPLICANT IS RESPONSIBLE FOR COSTS ARISING FROM DAMAGES OR CHANGES IN GRADE AFTER INSTALLATION.

PIPE FOOTAGE SCALED FROM 1" = 40' SCALED PLANS SUPPLIED BY APPLICANT AND ARE SUBJECT TO REVISION.

ALL HYDRANTS IN THIS WSE ARE IN THE JURISDICTION OF THE SAN RAMON VALLEY FIRE PROTECTION DISTRICT.

DENOTES NEW HYDRANT.

FOR USE AS REQUIREMENTS IN THE APPLICATION AGREEMENT:

1. FILED MAP REQUIRED.
2. FINAL IMPROVEMENT PLANS REQUIRED.
3. PRESSURE EXCEEDS 80 PSI. REGULATORS REQUIRED FOR ALL LOTS.
4. RIGHT OF WAY REQUIRED.
5. WATER SERVICE REQUIRED AT THE END OF MAIN.
6. NO METERS TO BE LOCATED IN DRIVEWAYS

PLAT & LEGAL DESCRIPTION REQUIRED FOR EBMUD EASEMENT IN AREA SHADED GREEN.

RECORD MAP & FINAL IMPROVEMENT PLAN REQUIRED.

0' 50' 100' 150'

IMMEDIATE PRESSURE ZONE CAPACITY: 0.6	MG
REQUIRED FIRE FLOW STORAGE: 0.18	MG

APPLICANT	ALIQUOT ASSOCIATES
SUB/TRACT NO.	7578
DIST SYS MAP NO.	1566 B 458
PRESSURE ZONE/S	BISHOP F98

THIS DRAWING IS PRELIMINARY TO PIPELINE DESIGN AND IS A ROUGH SKETCH INTENDED ONLY TO SHOW THE GENERAL LOCATION OF WATER MAINS AND FIRE HYDRANTS AND THE SIZE AND KIND OF PIPE REQUIRED. ALIGNMENT OF MAINS AND LOCATION OF HYDRANTS AND APPURTENANCES AS SHOWN ARE THEREFORE APPROXIMATE AND SUBJECT TO CHANGE. PIPELINE DESIGN AND THE INSTALLATION WILL BE SHOWN ON THE PIPELINE EXTENSION DRAWINGS, AFTER AN AGREEMENT IS SIGNED.

INSTALLATION BY DISTRICT FORCES	AREA EAST	725
PAVING 320'	HYDS 0 (NONE)	MET TAPS 0 (NONE)

REFERENCE:	
REFERENCE DWGS	VESTING TENTATIVE MAP GRADING PLAN
ENGINEER	VINCENT D'ALO
JOB NO.	204030
DATED	03/21/2007
LAST REVISION	

PREPARED BY	T. SWEET
ENGINEER	T. SWEET
CHECKED	D.CHIU DC
APPROVED SR CIVIL ENGR R.P.E. NO. C 56044	

EAST BAY MUNICIPAL UTILITY DISTRICT
OAKLAND, CALIFORNIA

WATER SERVICE ESTIMATE (WSE)
DRAWING

6-INCH ML&PCS PIPELINE INSTALLATION TO SERVE
TRACT 7578, 260-280 LYHDHURST
SAN RAMON, CALIFORNIA

WATER SERVICE PLANNING SECTION

SCALE 1" = 50'
DATE 6/27/07

WSE NO.07-031

DIST SYSTEM MAP NO. 1566 B 458

PLOT DATE: 27-JUN-2007 08:34
FILE: T:\tsweet\07031mstr.dgn